GROUND PLAN: SNOW

REV: 7 NOV 2009
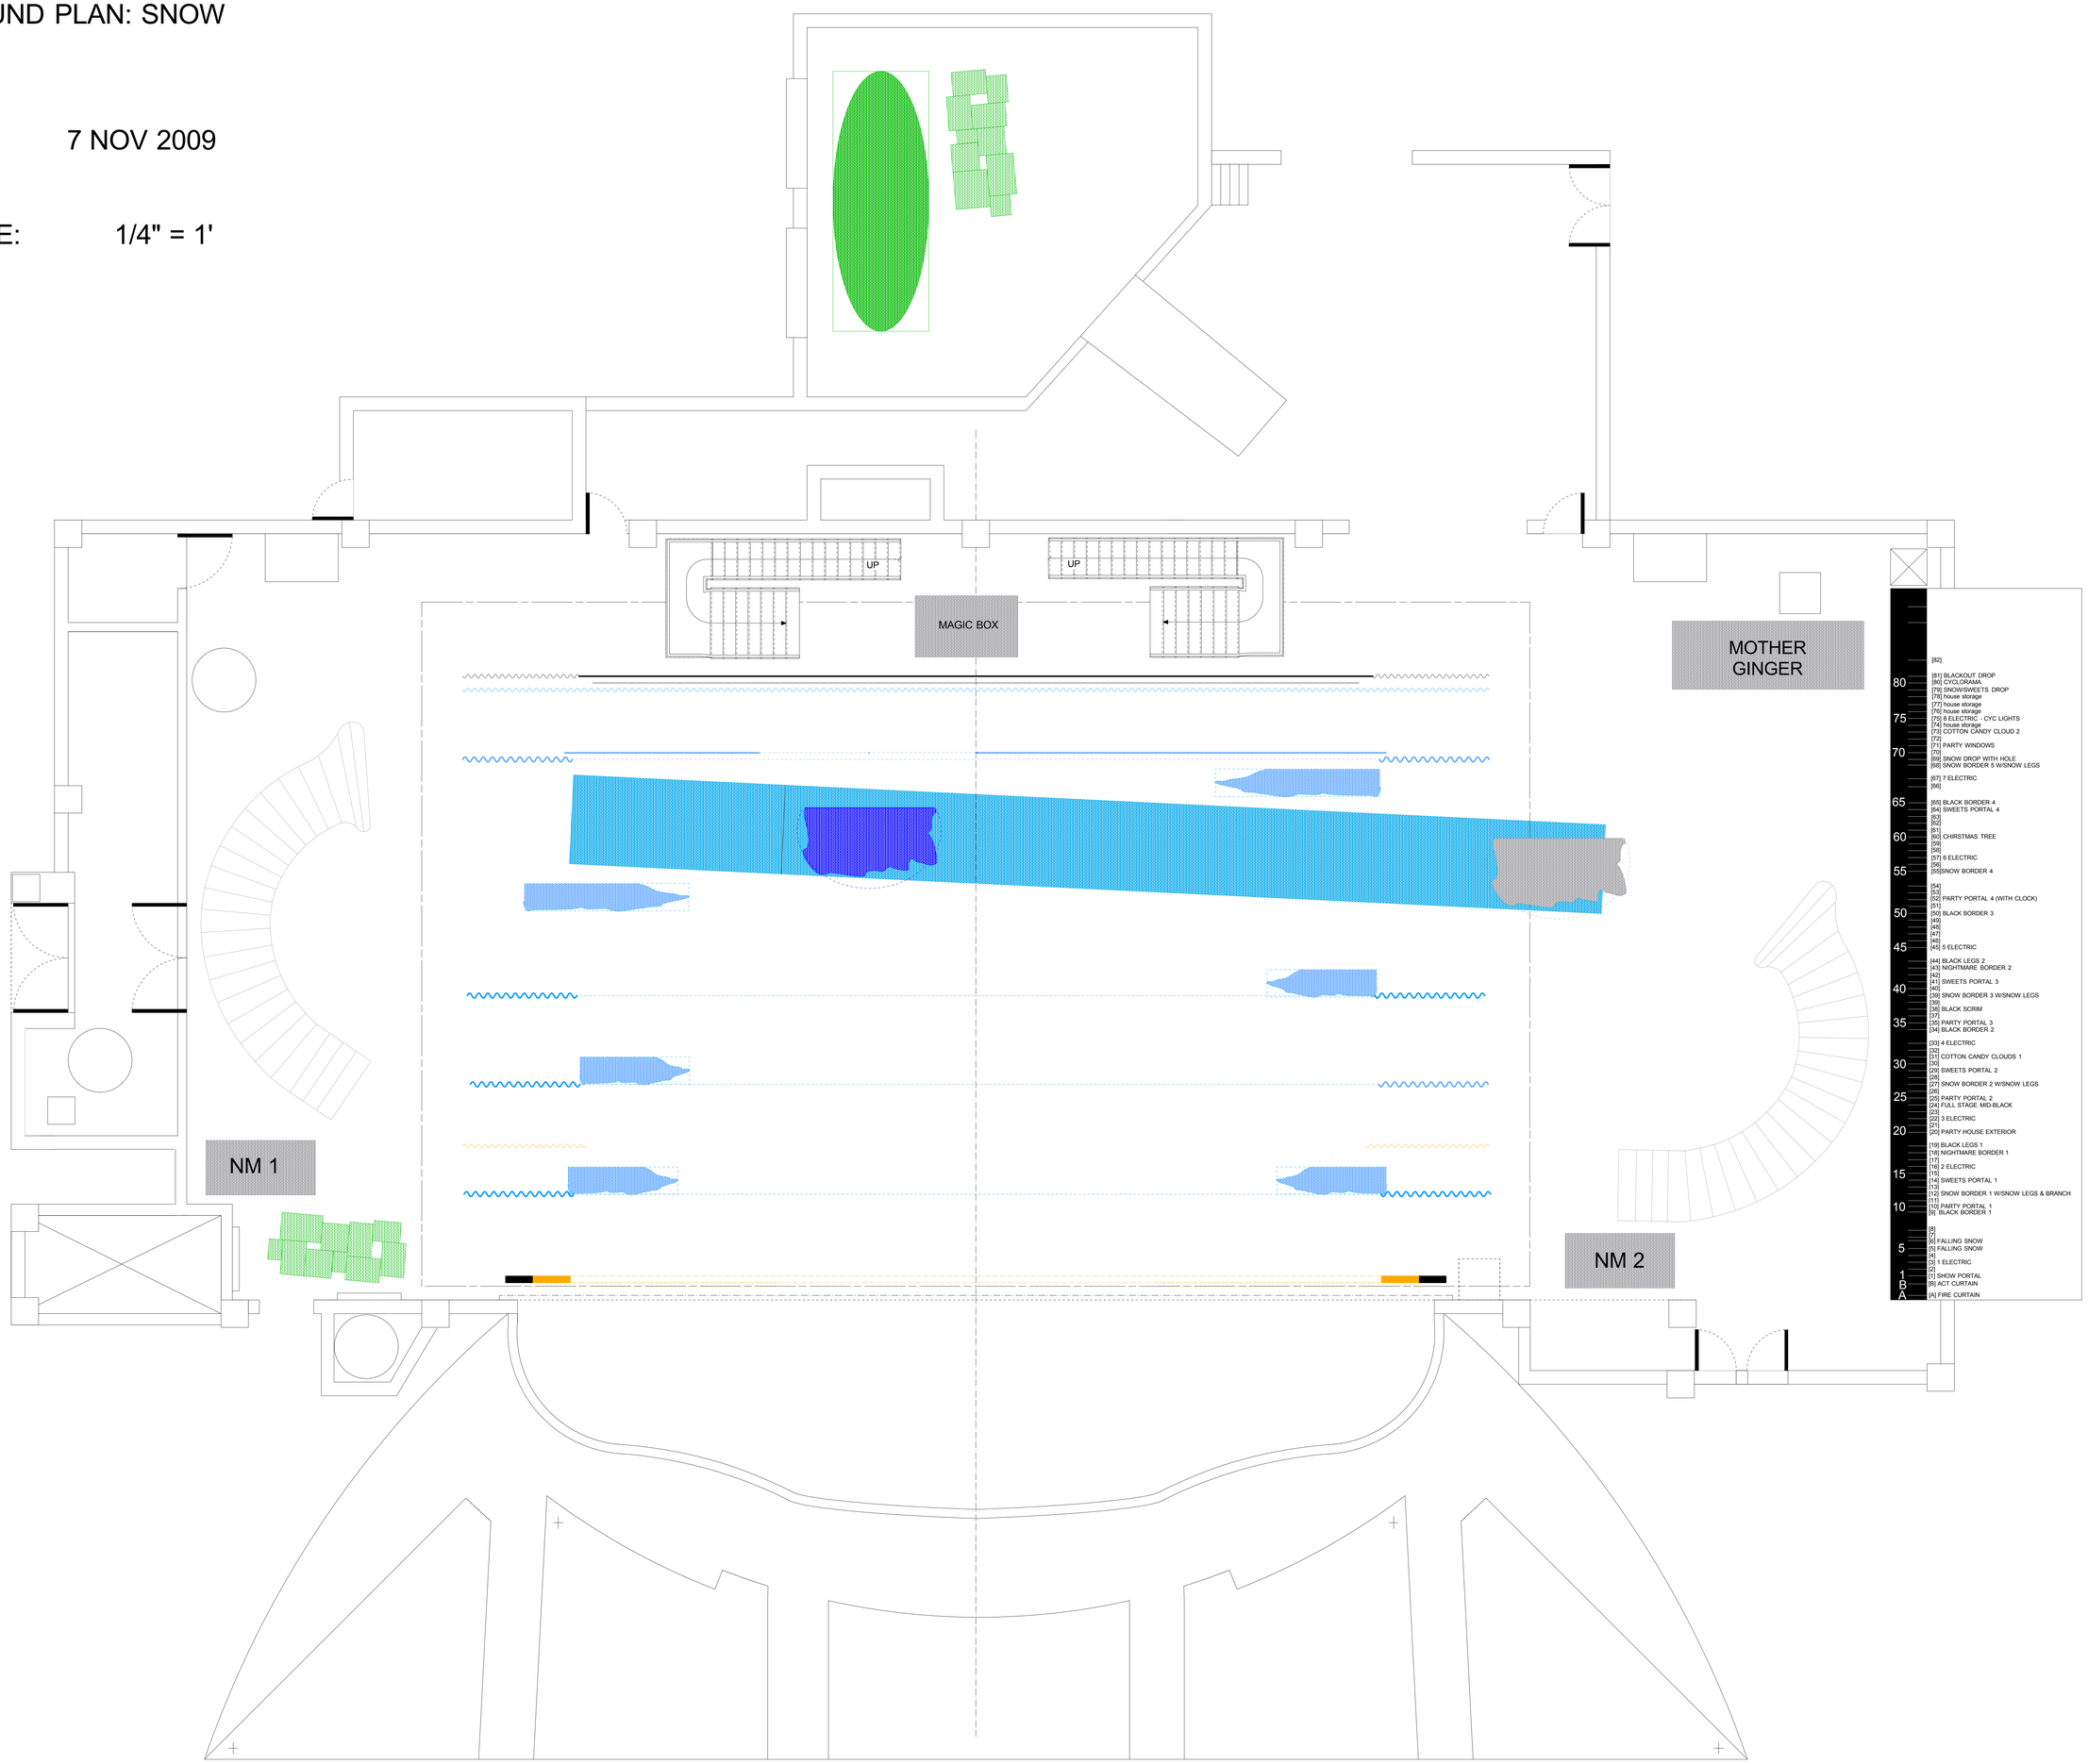
SCALE: 1/4" = 1'